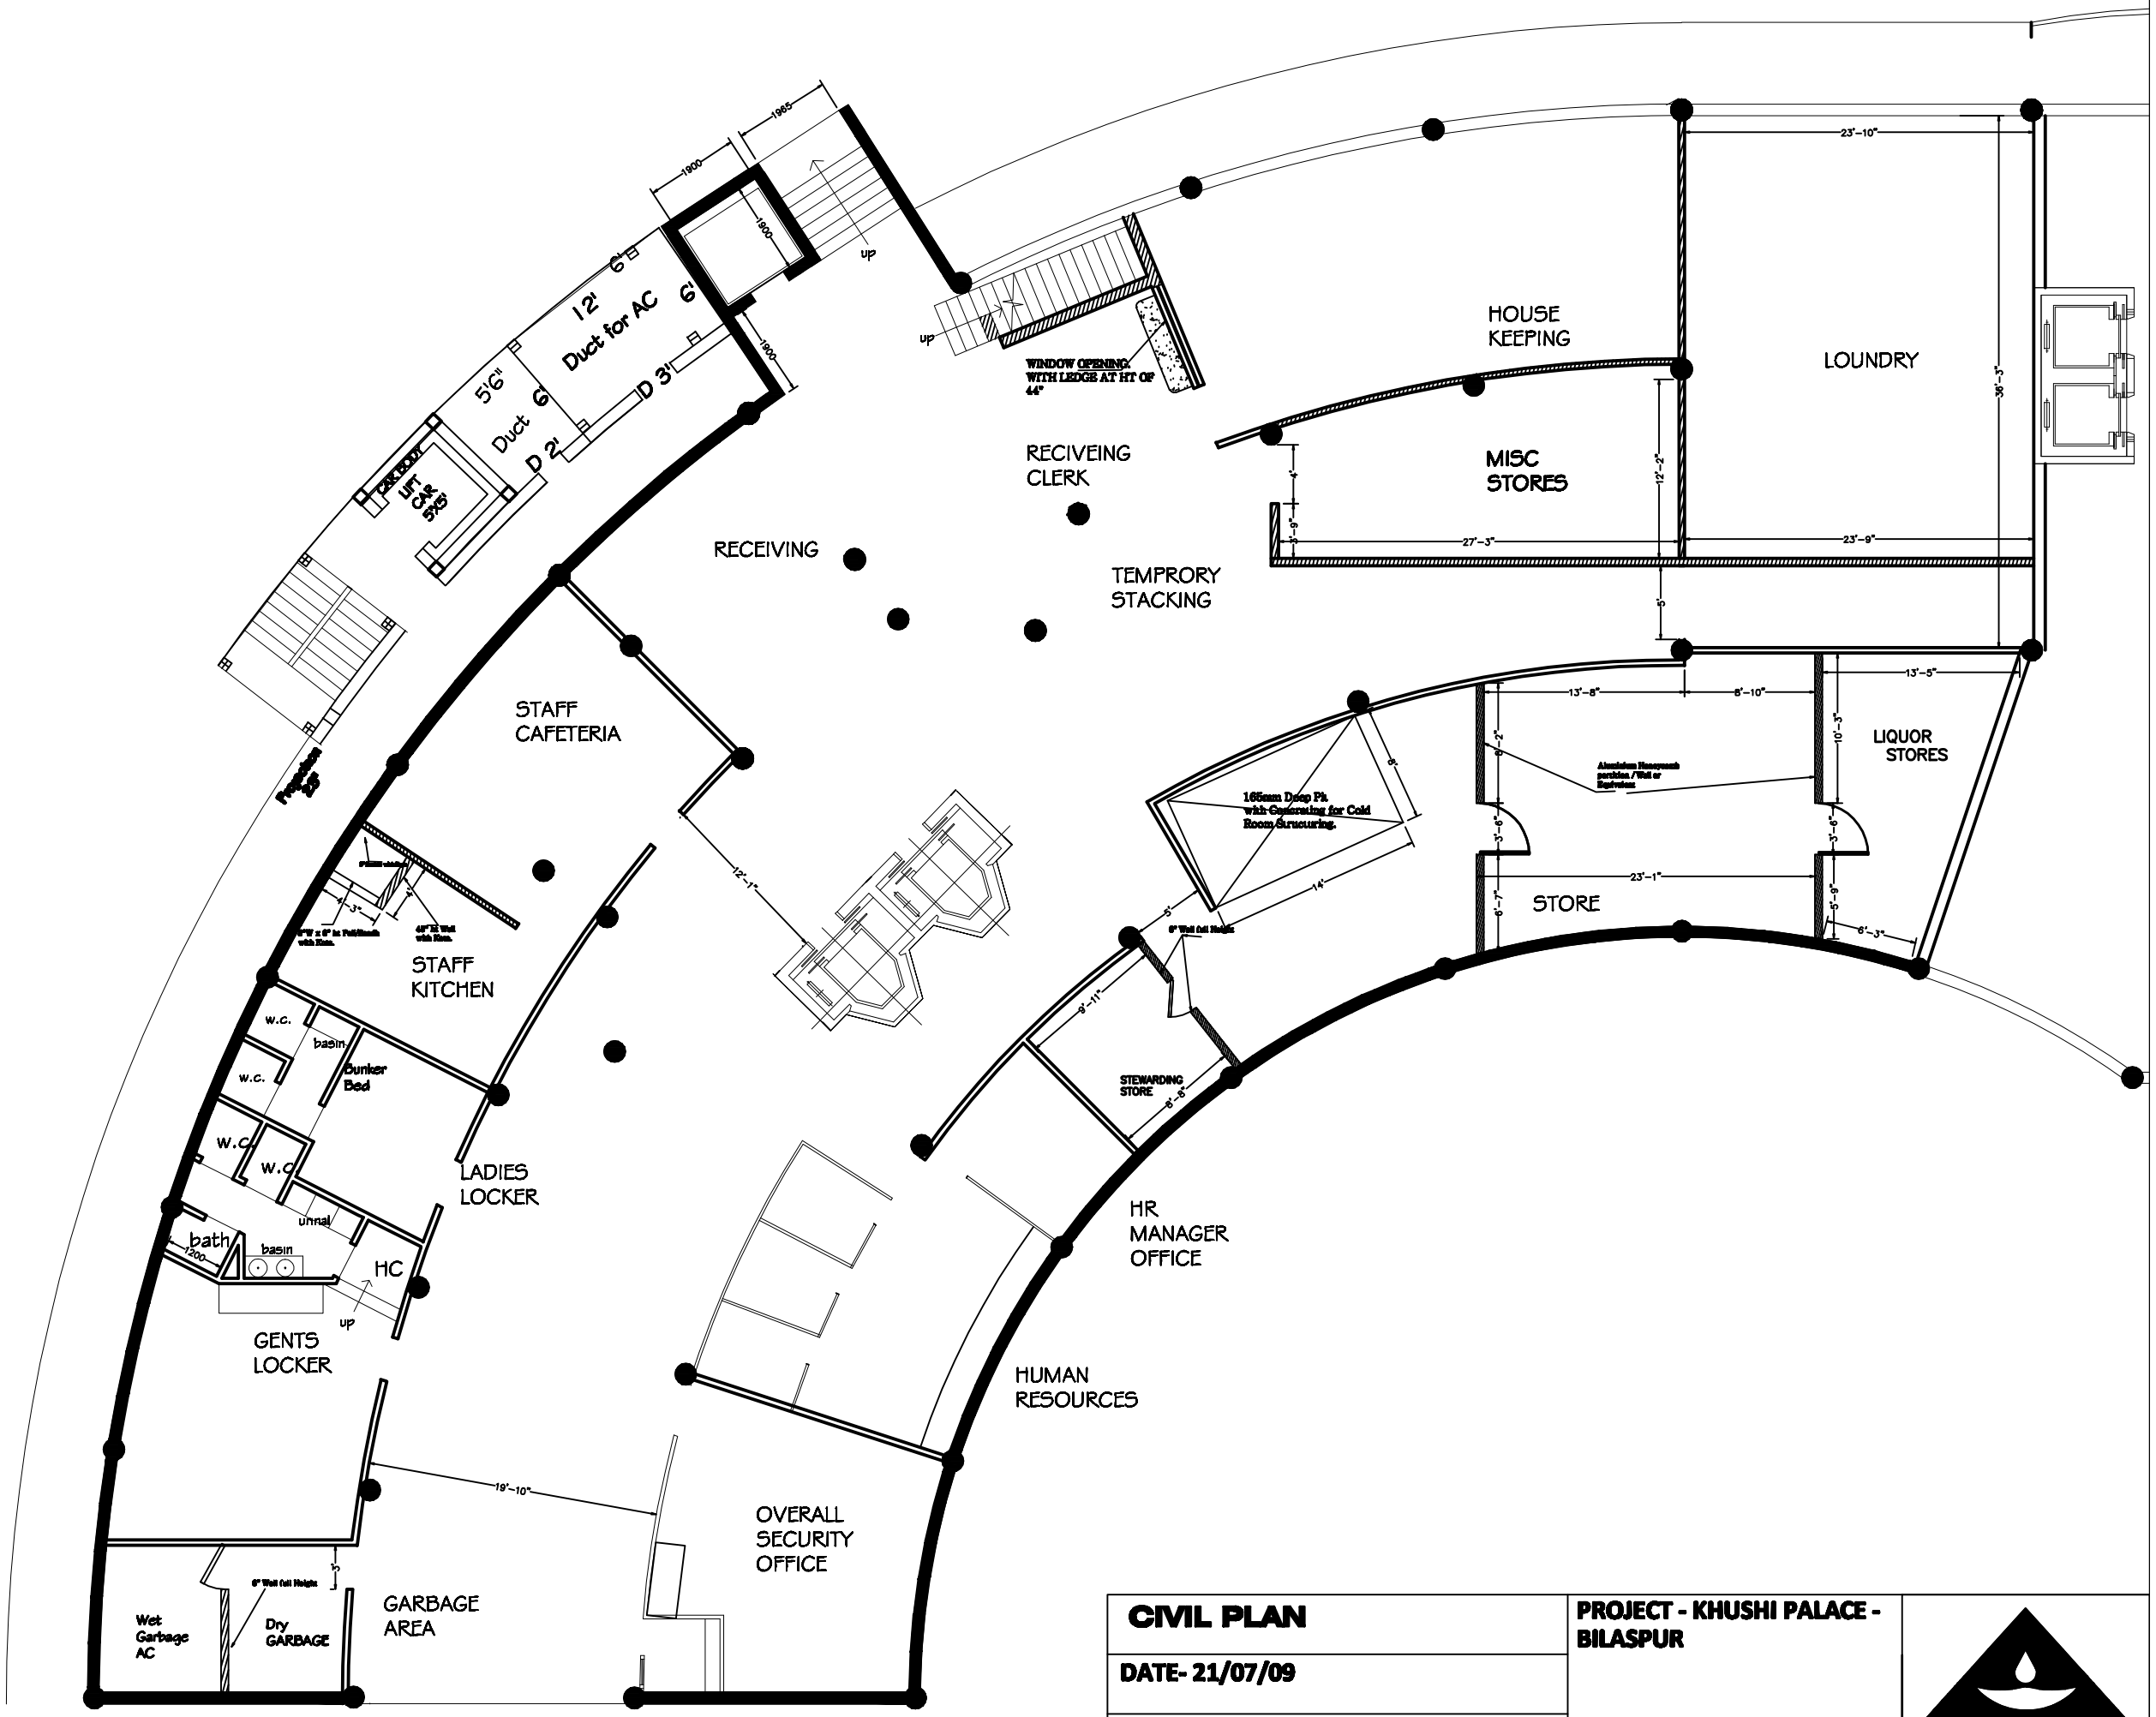

CIVIL PLAN	**PROJECT - KHUSHI PALACE - BILASPUR**	RC Hospitality Soluti ons. Mumbai ... Pvt. Ltd.
DATE- 21/07/09		